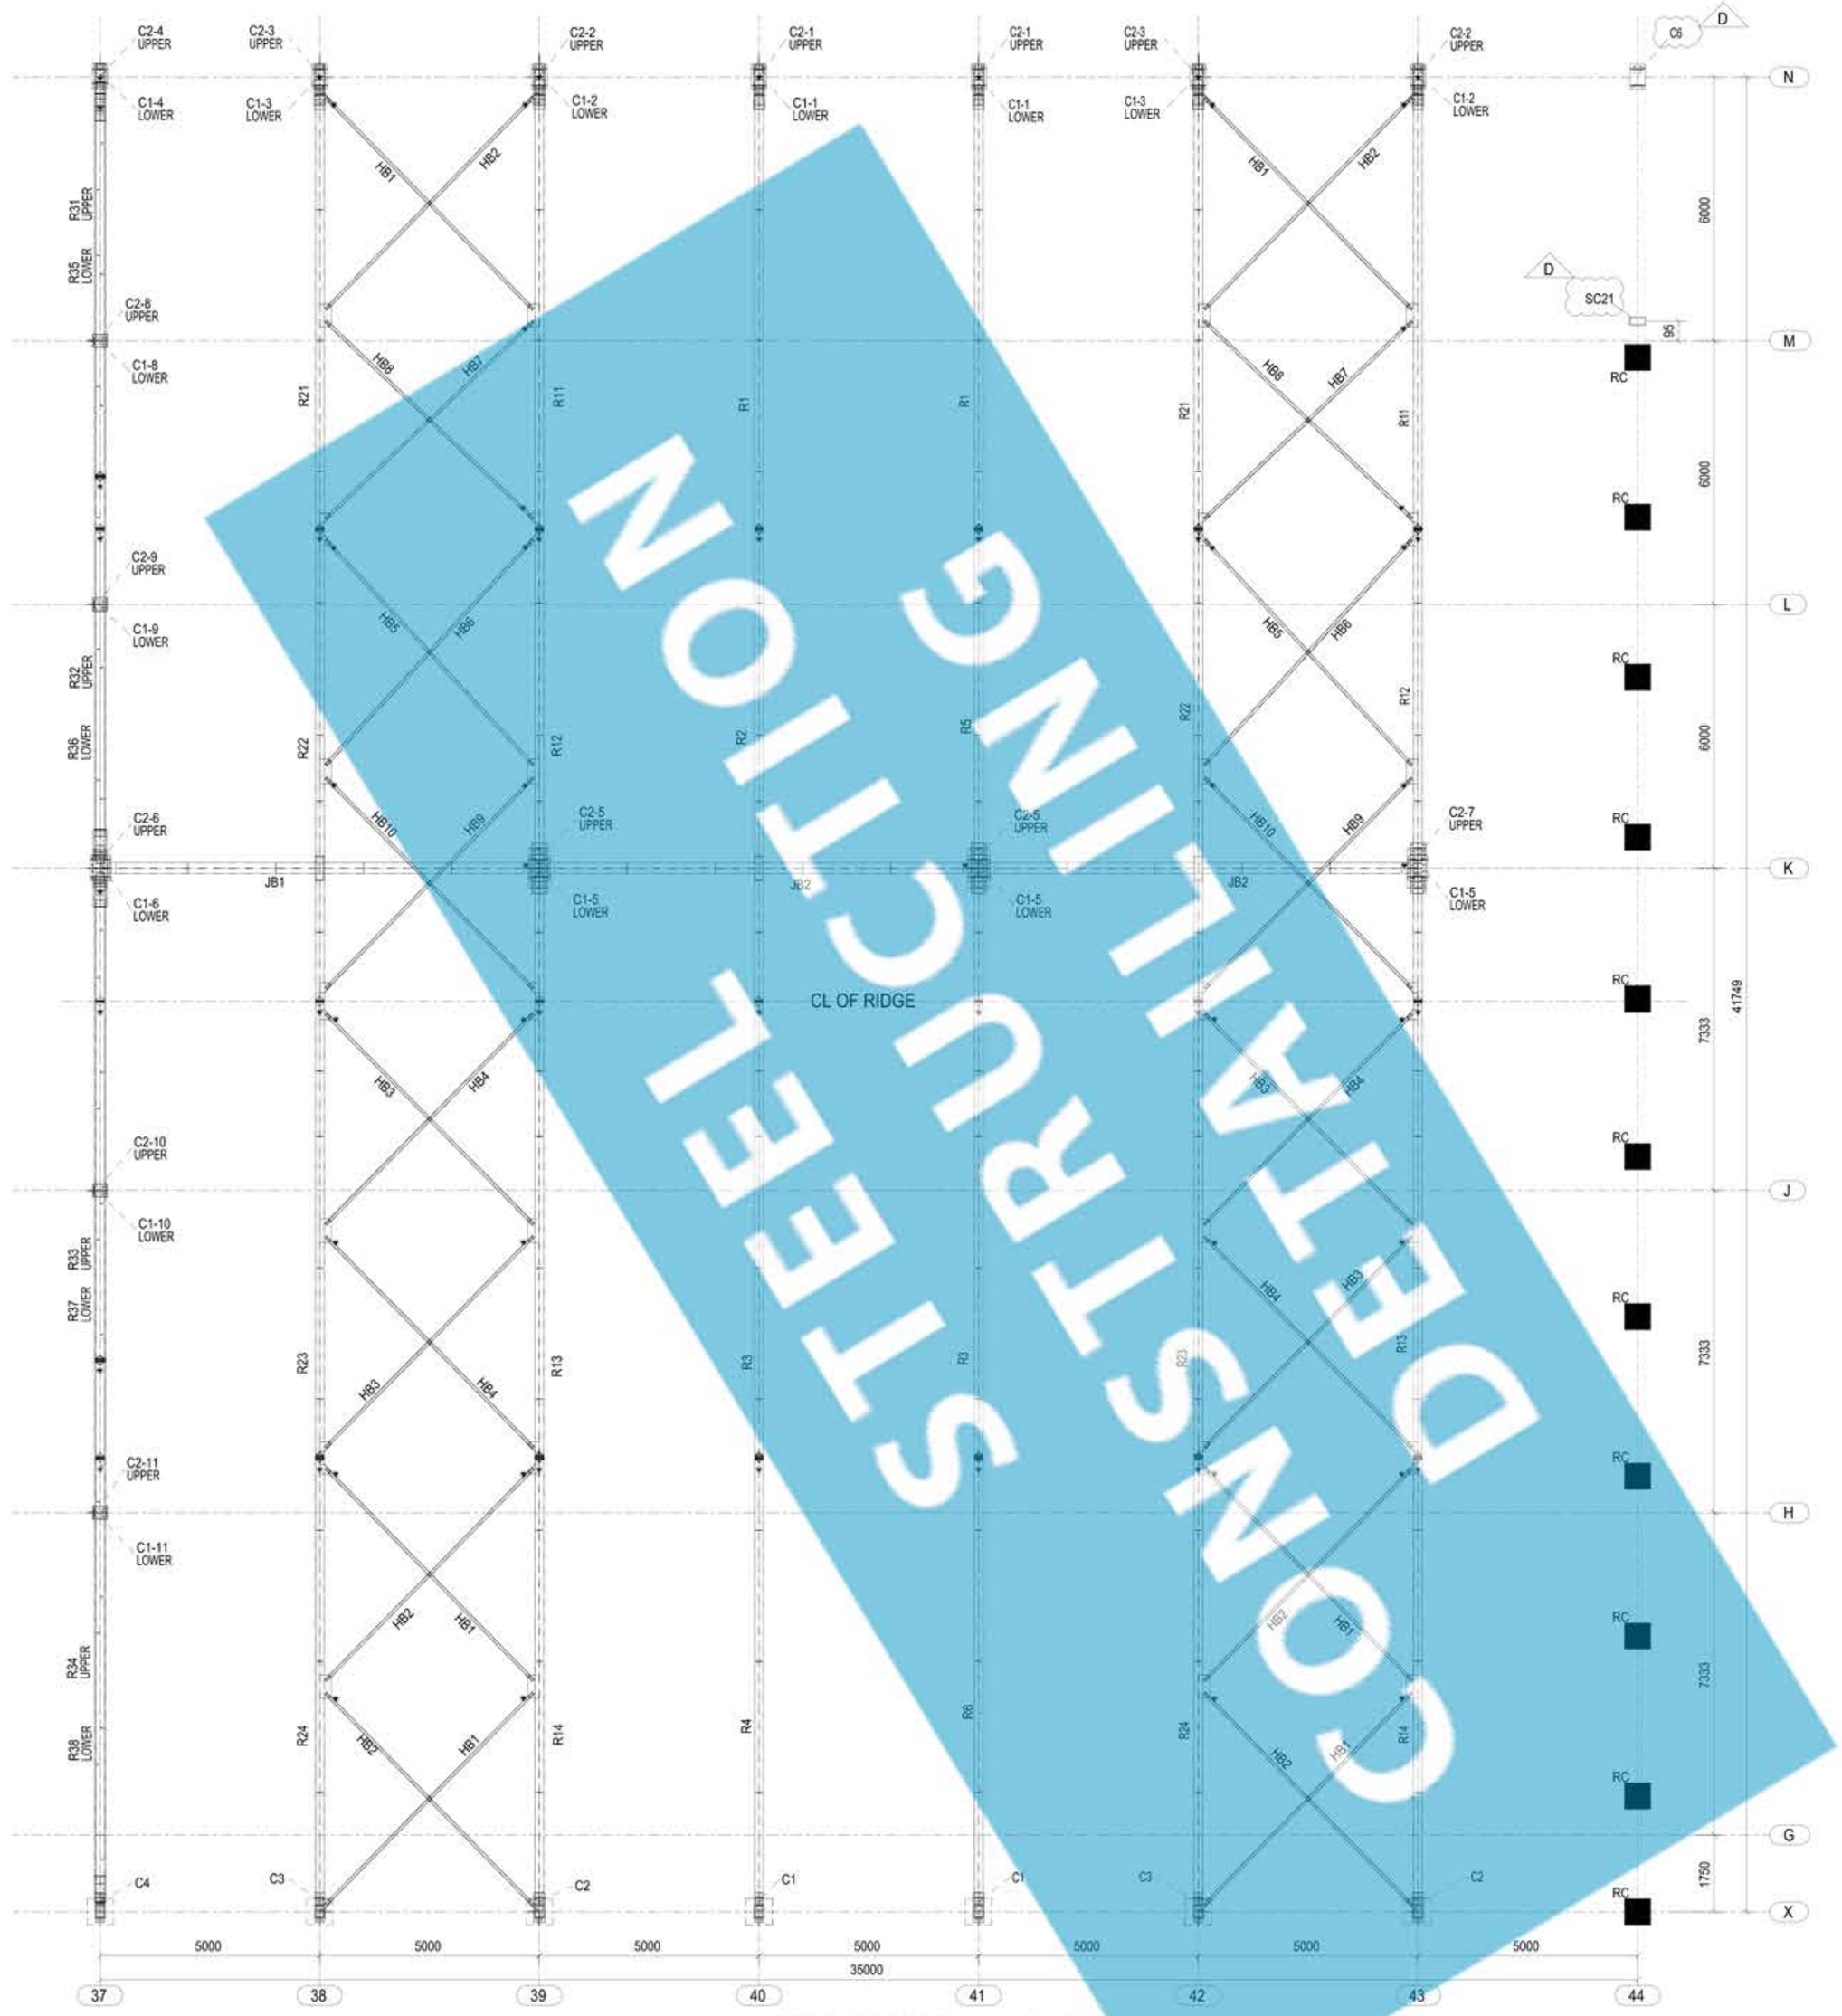

MAIN STEEL ERECTION LAYOUT
SCALE - 1:90

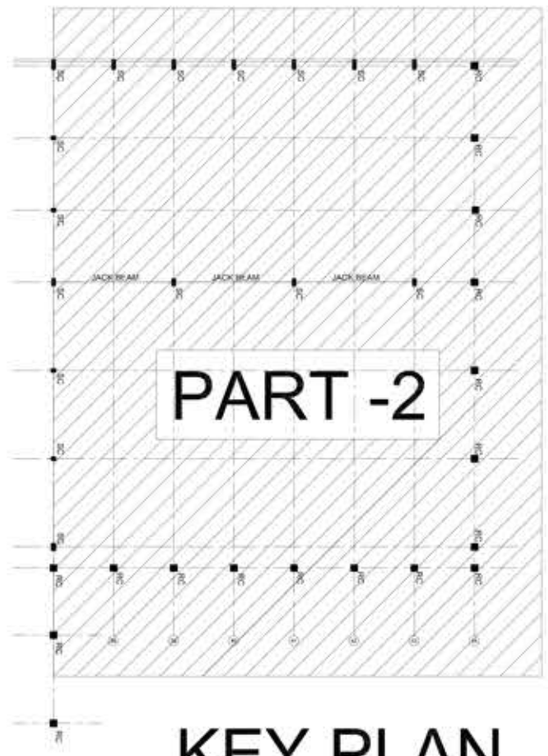

KEY PLAN

STEEL CONSTRUCTION DETAILING

DATE:-	PROJECT:- ITICA CERAMIC AT MORBI. AT - MORBI (SHED-2)			CLIENT:-	DRAWING:- MAIN STEEL ERECTION LAYOUT
		A	ISSUED FOR CONSTRUCTION		SCALE:- AS SHOWN / DRAWN:- NIKHIL / CHECKED:- A.P. / REVISION:- D
		REV.	DESCRIPTION	DATE	

SHREE PREFAB STEELS P LIMITED
SHREE PREFAB STEELS P LIMITED.
PLOT NO.453 ,Opp. Chacharwadi Bus Stop,
Nr SPI ContainerOpp. Divya Bhaskar Press,
Chnagodar Bavla Road,Chacharwadi.
Phone: 079-65413309 , 40075253
Fax: 079-30022795
Mobile: 09099972642

DRAWING NO: E1.0