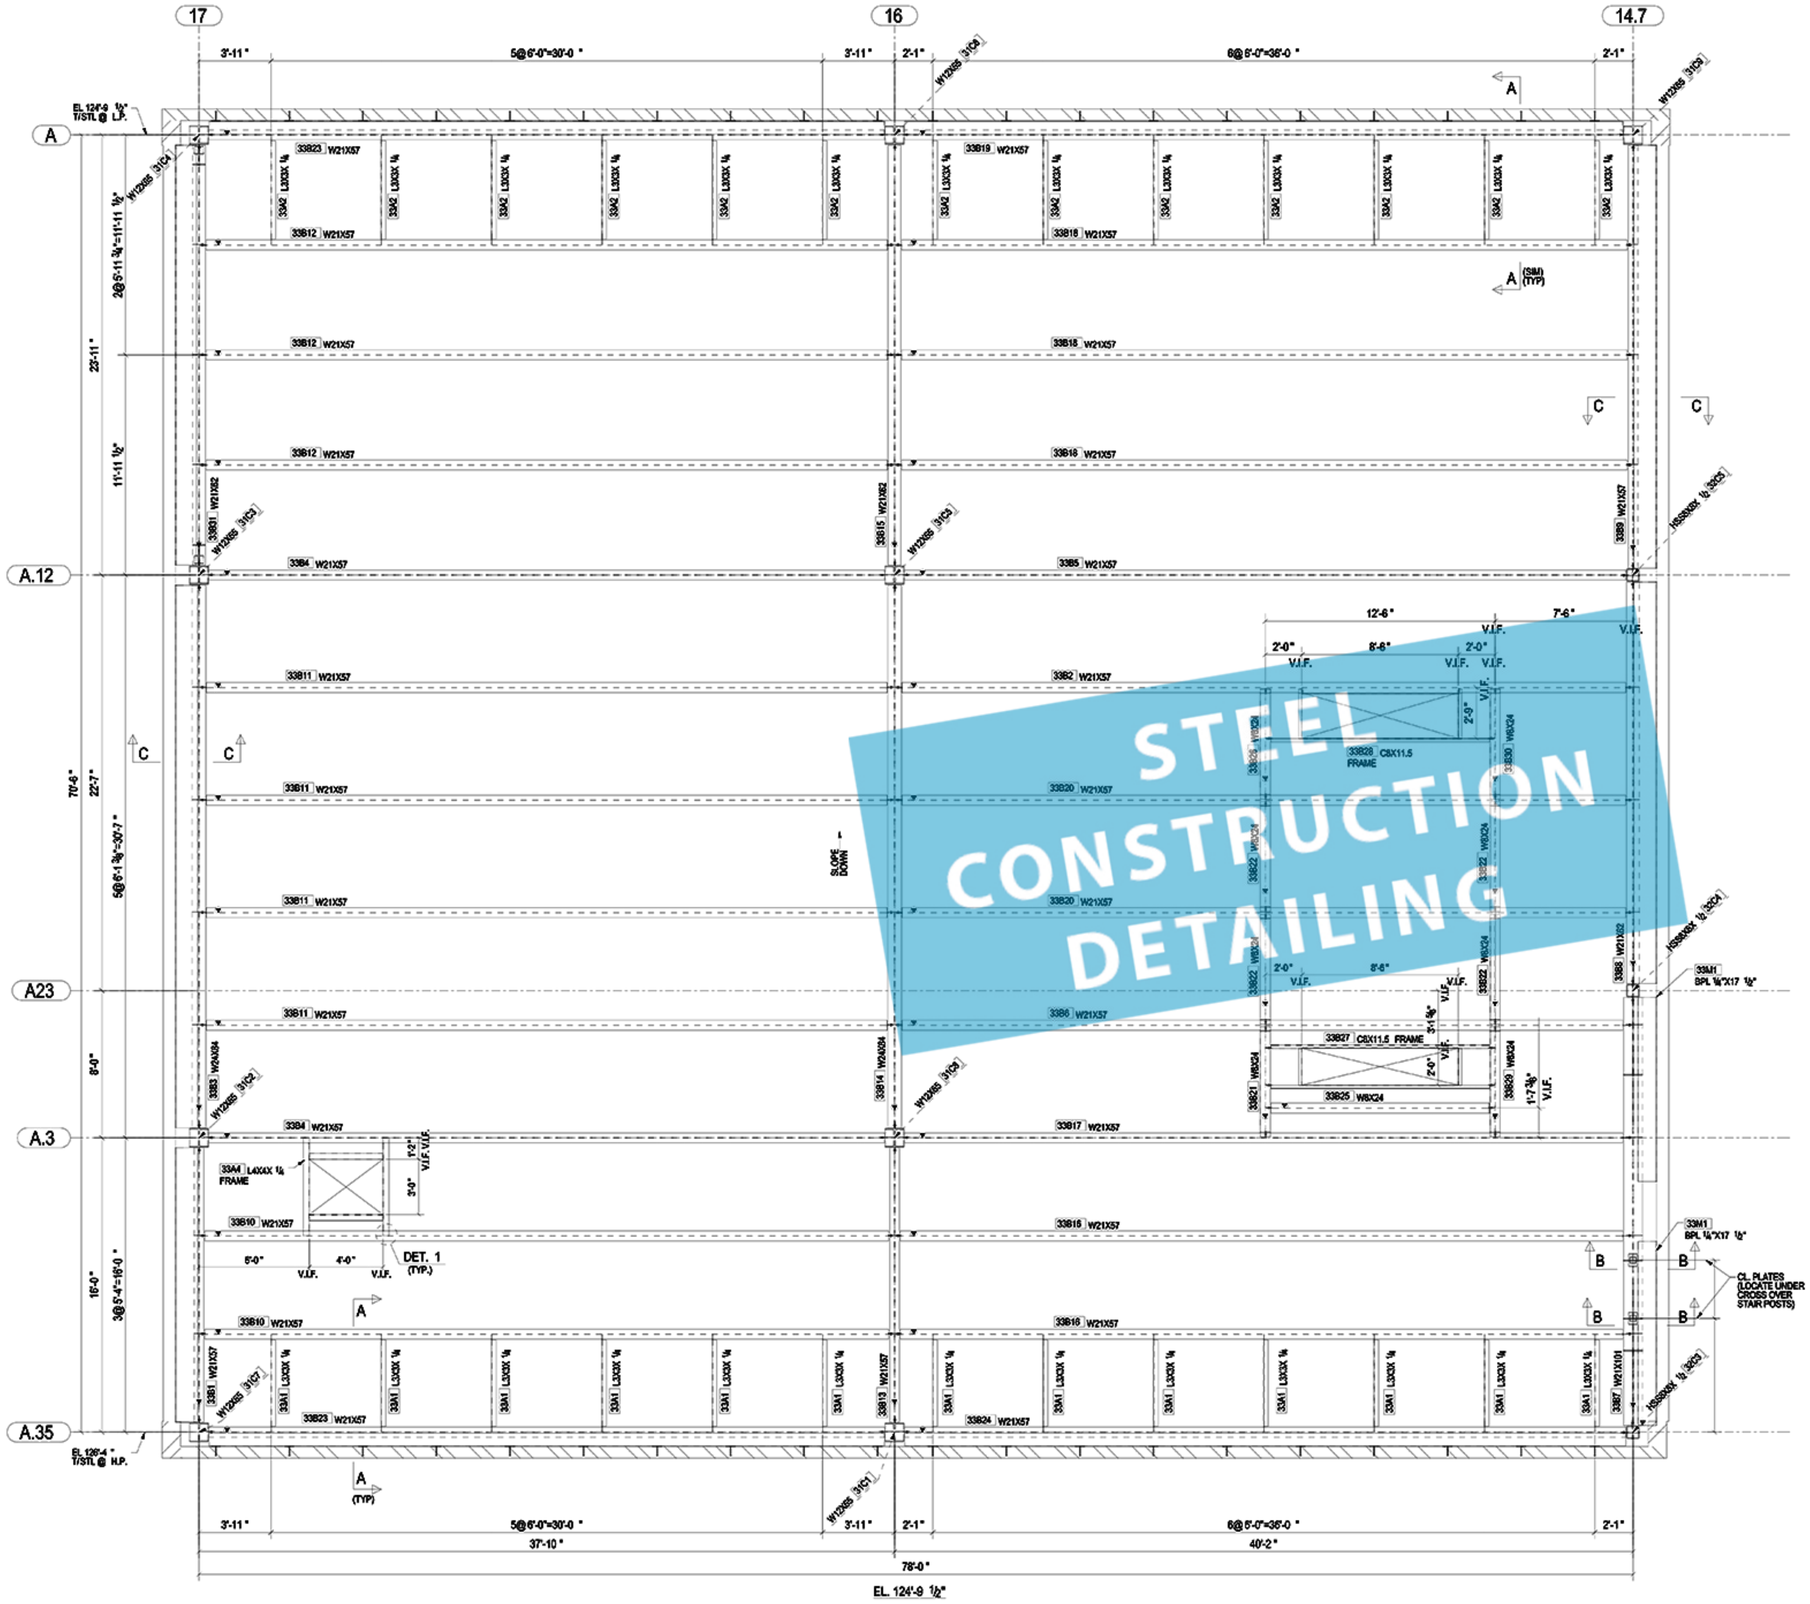

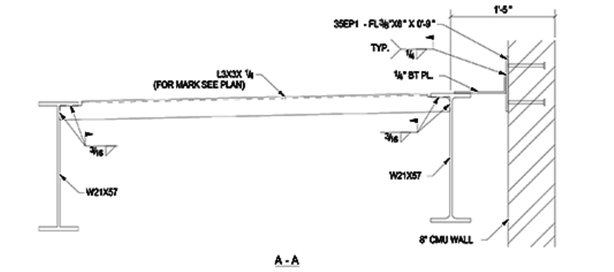

A - A

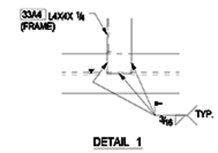

DETAIL 1

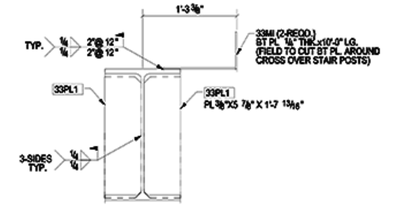

B - B

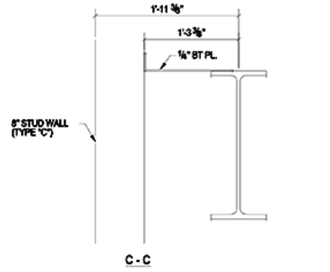

C - C

STEEL CONSTRUCTION DETAILING

REV	DESCRIPTION	DATE

FAB.NAME
FAB.ADDRESS
FAB.CITY/STATE

DESCRIPTION	ROOF FRAMING PLAN		
PROJECT NAME	PROJ.NAME		
DRAWN BY		JOB No. PROJ#	DRG No. E331
DATE DRAWN	05/25/2011		