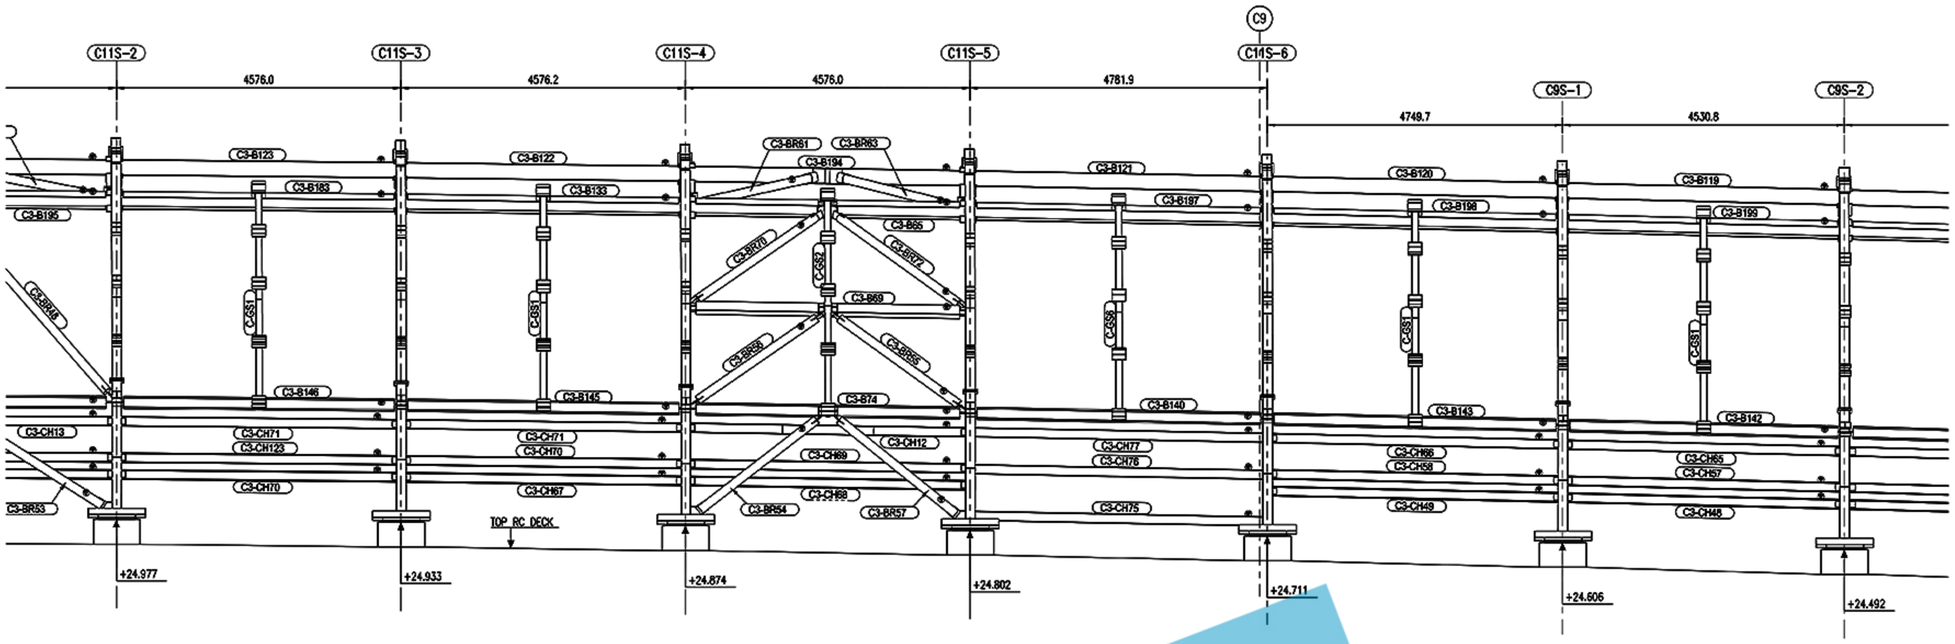

45/123 SOUTH ELEVATION
SCALE 1:50

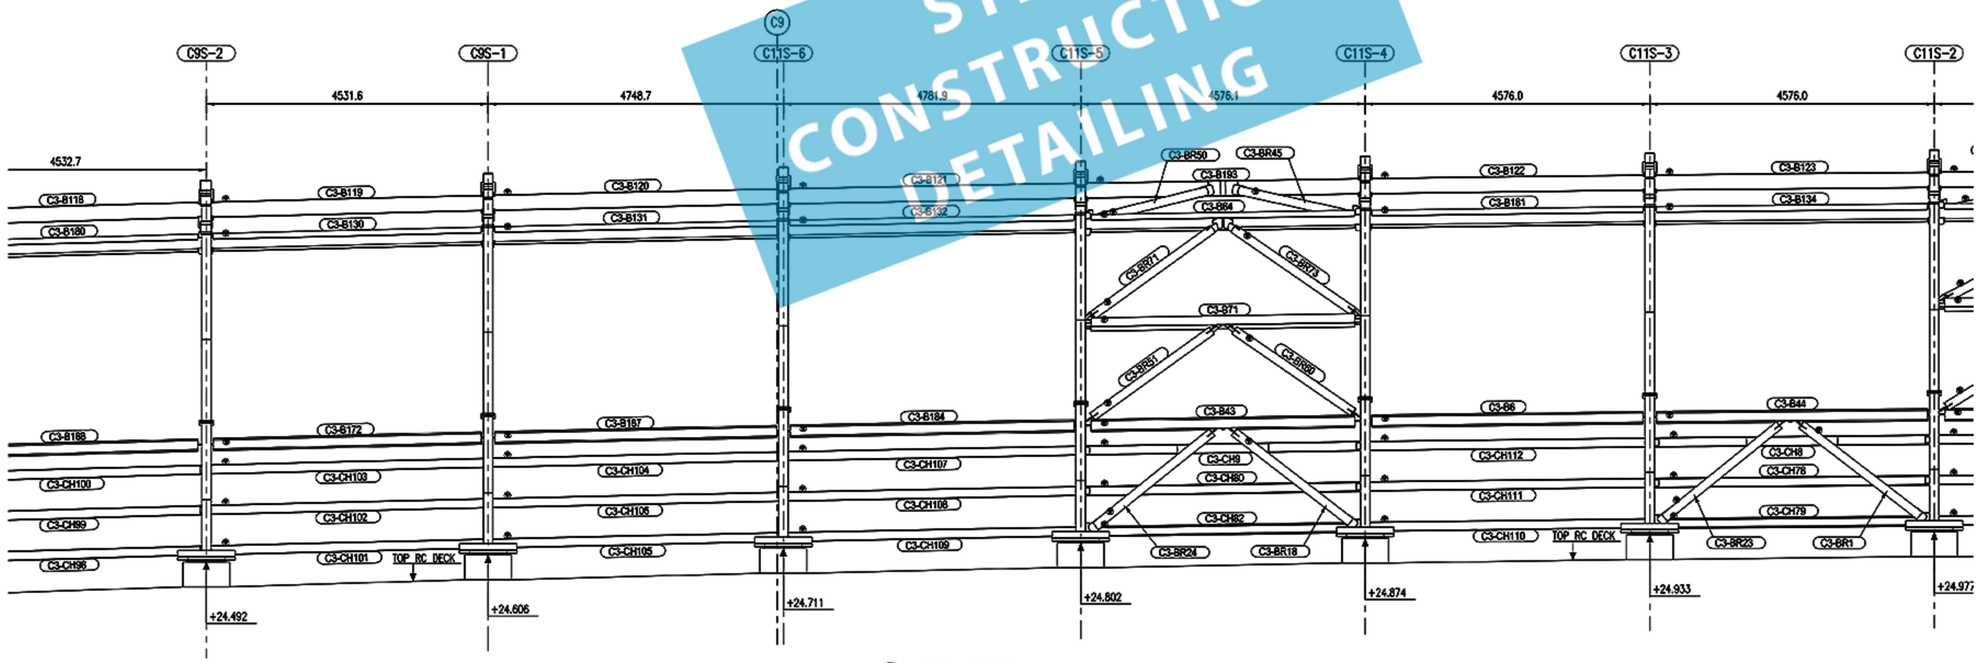

46/123 NORTH ELEVATION
SCALE 1:50

STEEL CONSTRUCTION DETAILING

NOTE:
OPPOSITE SIDE OF ARCH NOT SHOWN FOR CLARITY

LEGEND :-
⊕ = ORIENTATION MARK

0 500 1000 1500 2000 2500
MILLIMETRES
1 : 50

REV	DESCRIPTION	BY	DATE	APPROVED	REV	DESCRIPTION	BY	DATE	APPROVED

DRAWN	JT
DESIGNED	WSA
CHECKED	KP
APPROVED	PD
DATE	

DO NOT SCALE DRAWINGS. ALL DIMENSIONS SHALL BE VERIFIED ON SITE.
©MTR CORPORATION LIMITED 2008 COPYRIGHT IN RESPECT OF THIS DRAWING / DOCUMENT IS OWNED BY THE MTR CORPORATION LIMITED OF HONG KONG. NO REPRODUCTION OF THE DRAWING / DOCUMENT OR ANY PART BY WHATEVER MEANS IS PERMITTED WITHOUT THE PRIOR WRITTEN CONSENT OF THE MTR CORPORATION LIMITED.

MAIN CONTRACTOR | SUBCONTRACTOR

CADD REF. 903_C_302_CPI_C23_282

TITLE
STEEL FRAMING ELEVATIONS FOR GRID C11S-2 TO C9S-2
SHEET 23 OF 29

SCALE 1 : 50 (A)
DRAWING NO. F-ST-C-153
REV. A

PRINTED BY:
PLOT DRV:
MODELNAME:
FILENAME: