


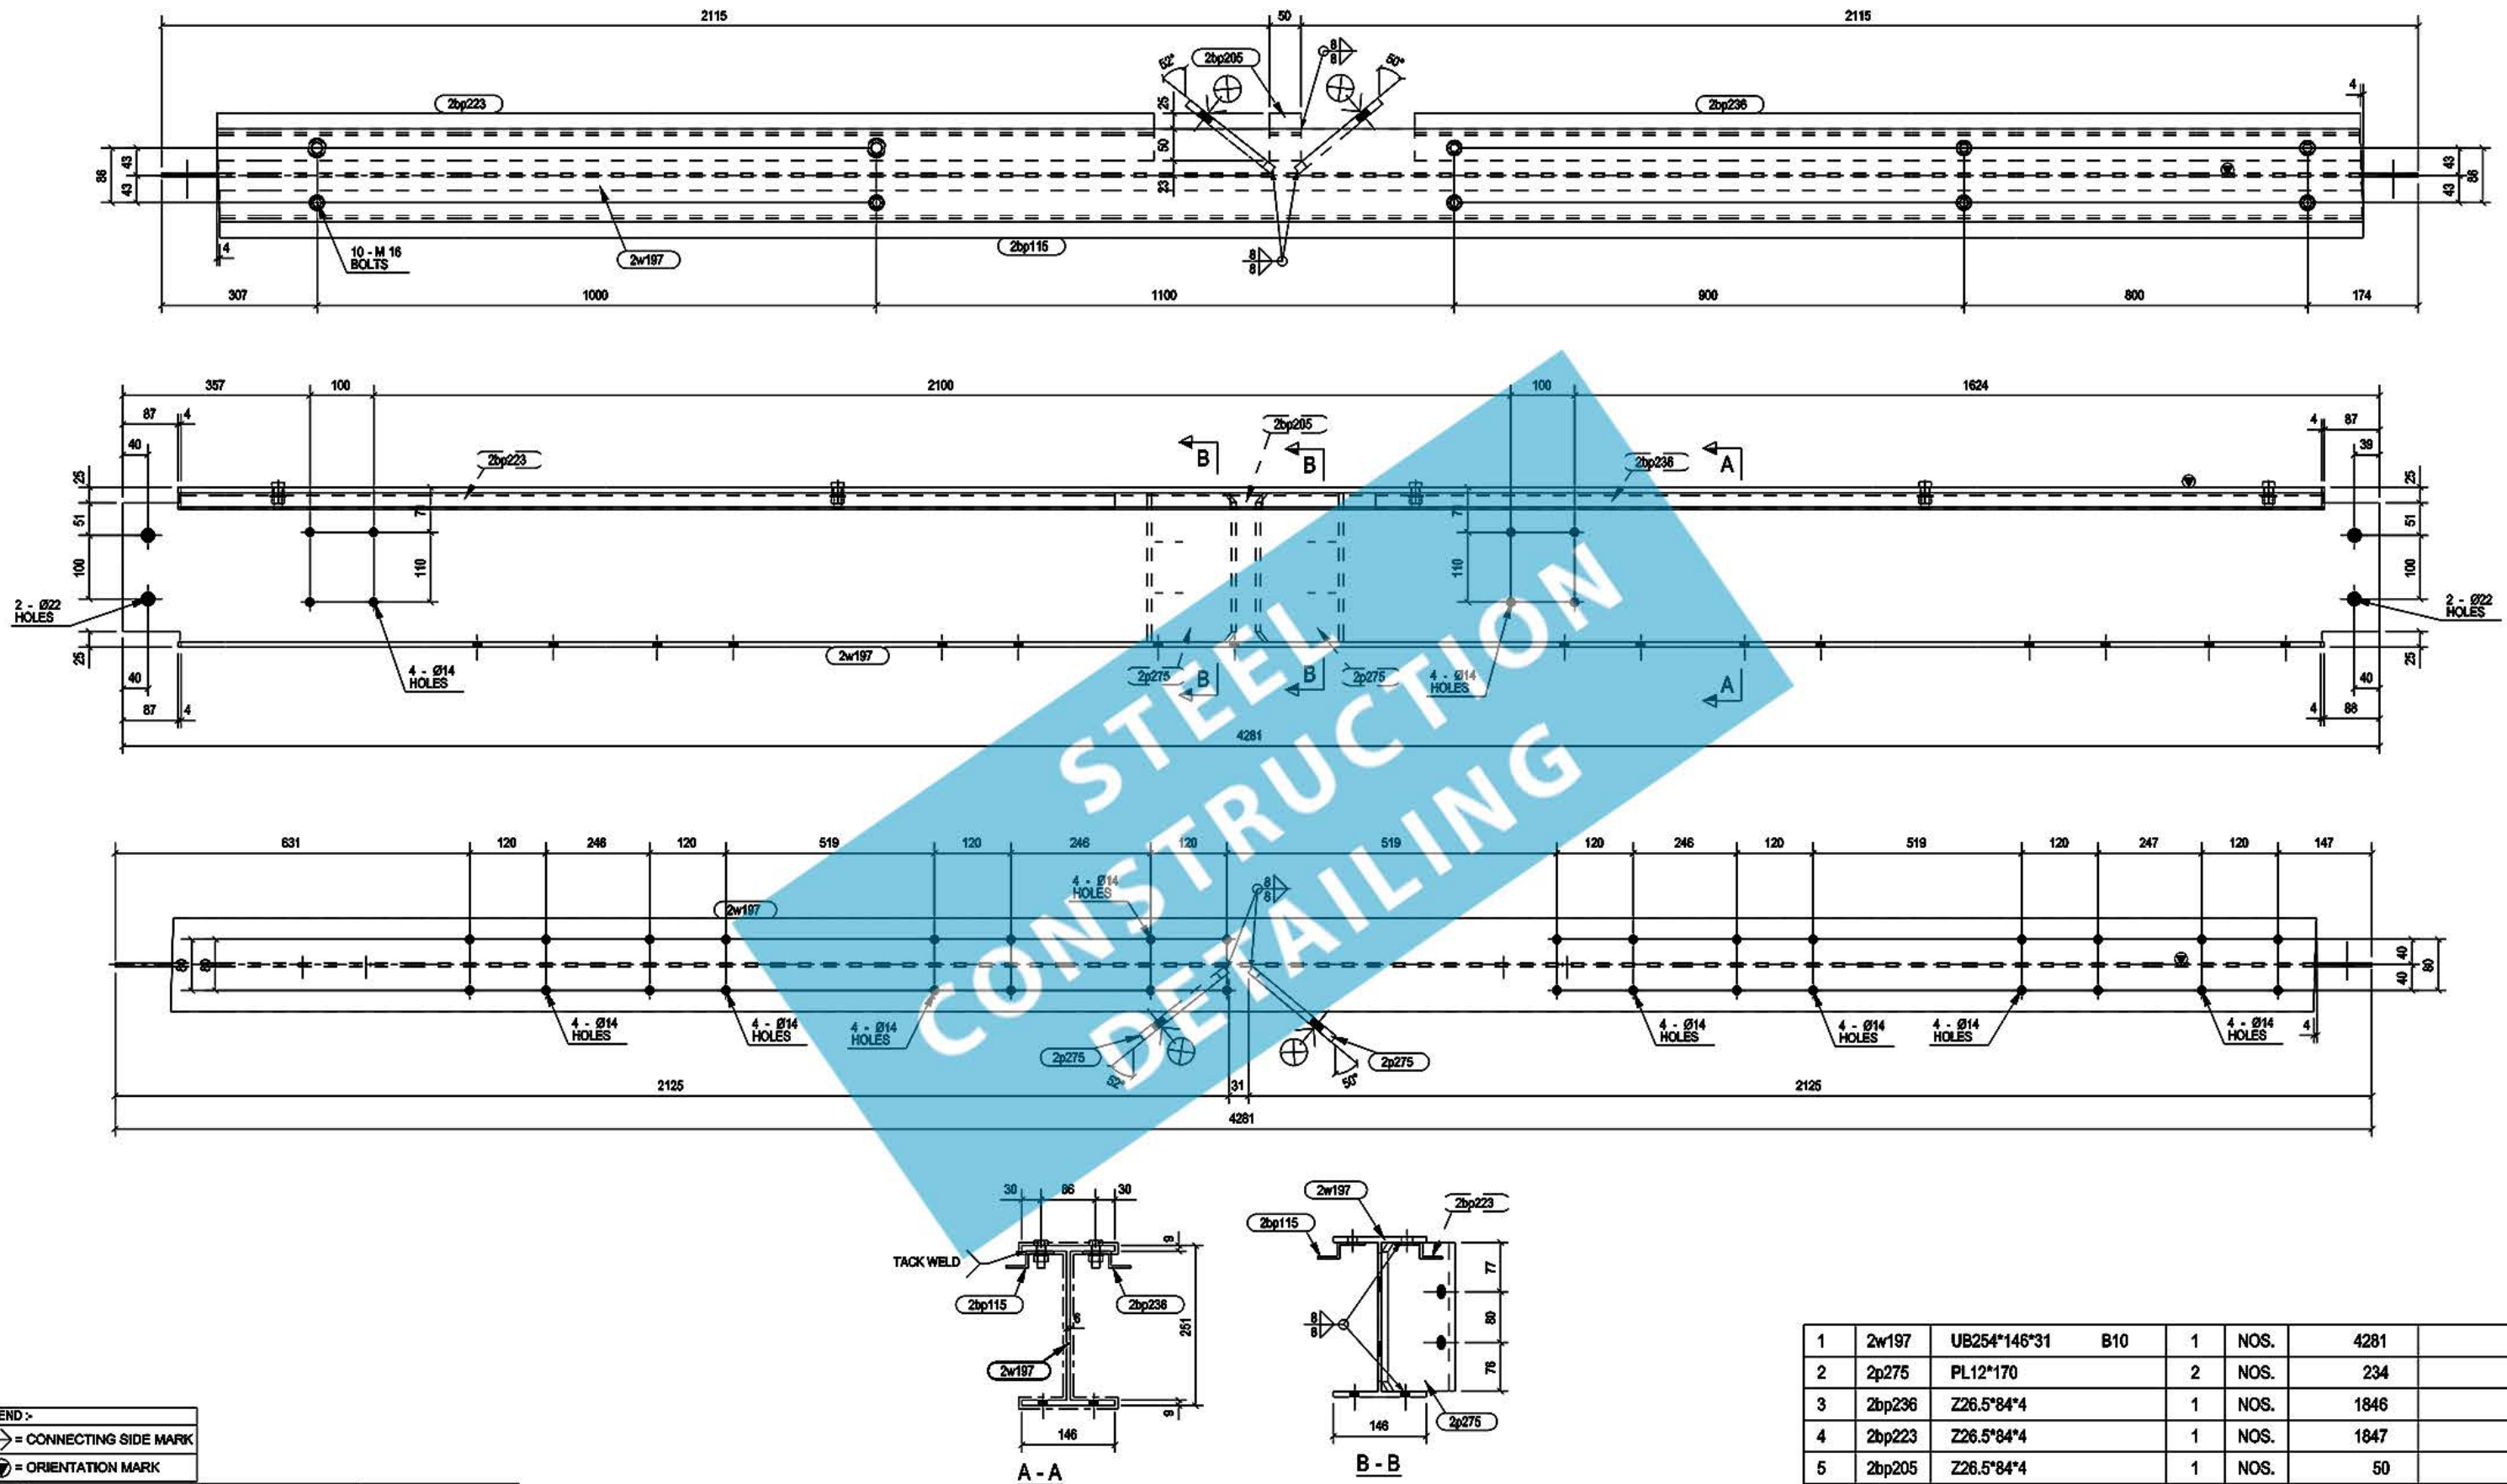

LEGEND :-
⊗ = CONNECTING SIDE MARK
⊙ = ORIENTATION MARK

STEEL	CUTTING TOL. : +/- 1mm	ACCU. TOL. : +/- 1mm	FAB. TOL. : +/- 1mm
ALUM.	CUTTING TOL. : +/- 0.5mm	ACCU. TOL. : +/- 0.5mm	FAB. TOL. : +/- 0.5mm

QTY. : 1	MATERIAL : S275 JO TO BS EN10025	FINISH : GALV. TO BS EN ISO 1461, ONE UNDER COAT & 2 FINISH COATS PANTONE 431C	WEIGHT : 159.3 KGS
LOCATION :	DRAWN : DS	DATE : 07.12.2013	CHECKED : SP
		DATE : 07.12.2013	SCALE : 1:10

PROJECT NAME:
CONTRACT 903 NAM FUNG PORTAL TO
ABERDEEN CHANNEL BRIDGE
NOISE BARRIER - VIADUCT C

SHOP DRAWING REF.:
ERECTION DRAWING REF.:
F-ST-C-131 TO 159

PROJECT NO.:	ITEM / PART NO.
E2066	C2-B7
DWG No.	REV
F-ST- C2-B7	A