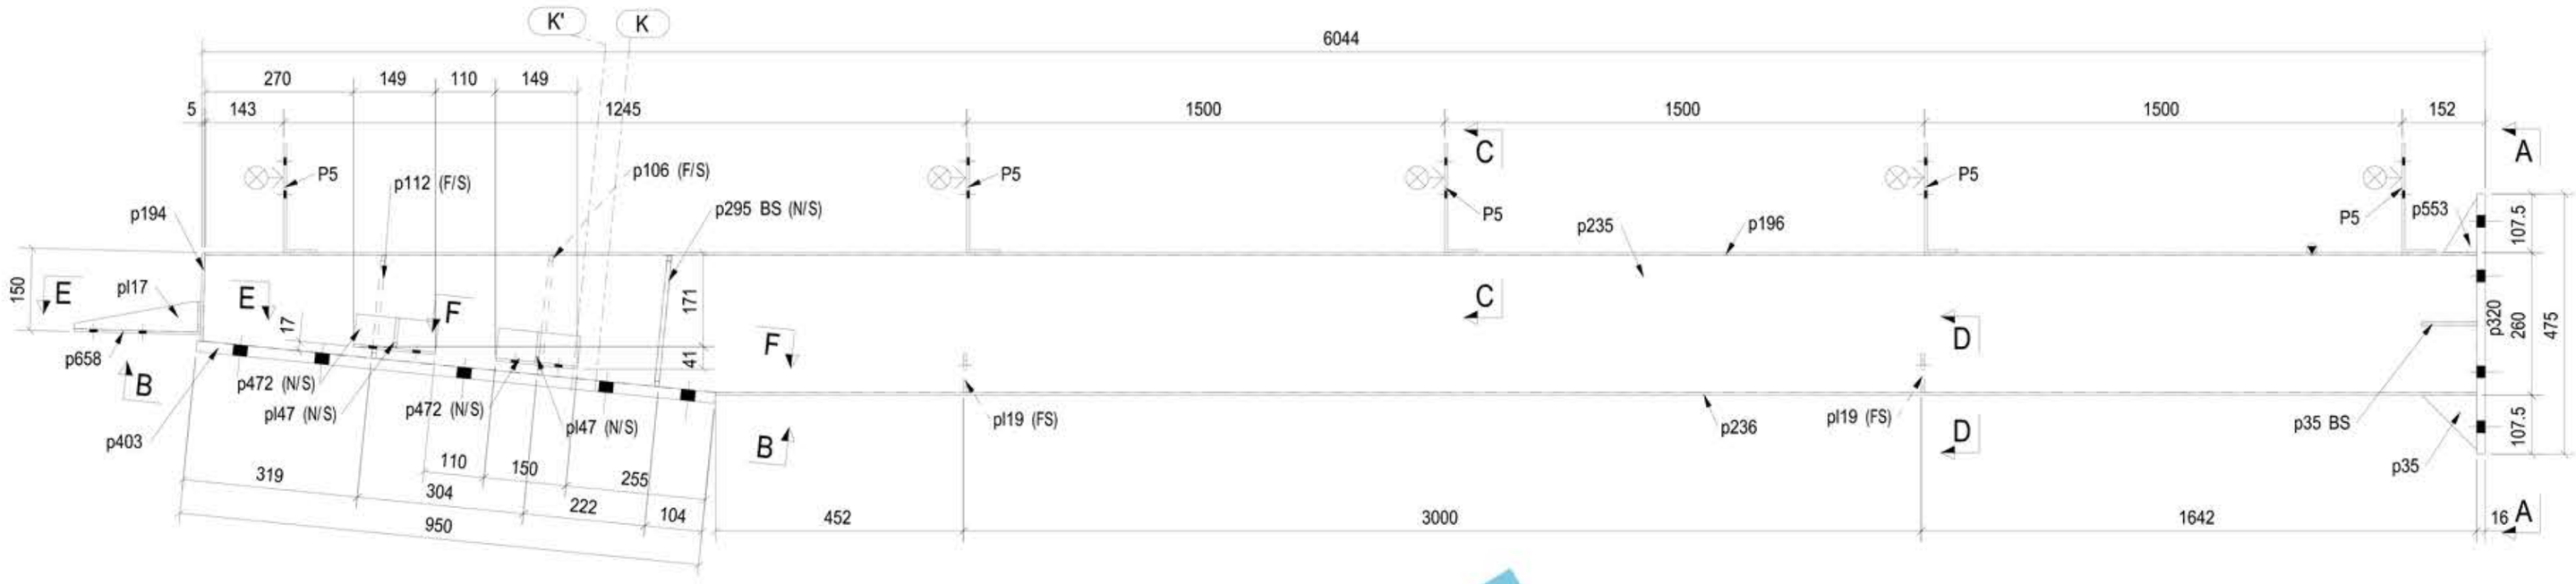

SHOP MATERIAL LIST FOR 1 ASSEMBLY				
MARK	SIZE	LENGTH MM	Total Qty.	WEIGHT KG.
P5	BLL200*60*5	300	5	15.01
p472	BLL325*60*5	150	2	4.47
p658	BLL230*60*5	300	1	3.36
p35	PLT6*100	100	3	1.41
p106	PLT8*63	219	1	0.86
p112	PLT8*63	188	1	0.74
p194	PLT5*130	162	1	0.82
p196	PLT5*130	6023	1	30.73
p235	PLT4*250	6028	1	47.32
p236	PLT5*130	5093	1	25.99
p295	PLT8*63	240	2	1.90
p320	PLT16*200	475	1	11.93
p403	PLT20*200	950	1	29.83
p553	PLT6*52	116	1	0.28
pl17	PLT6*55	225	1	0.58
pl19	PLT6*70	70	2	0.46
pl47	PLT6*55	320	2	1.66

NUMBER OF RAFTER ASSEMBLY = 1

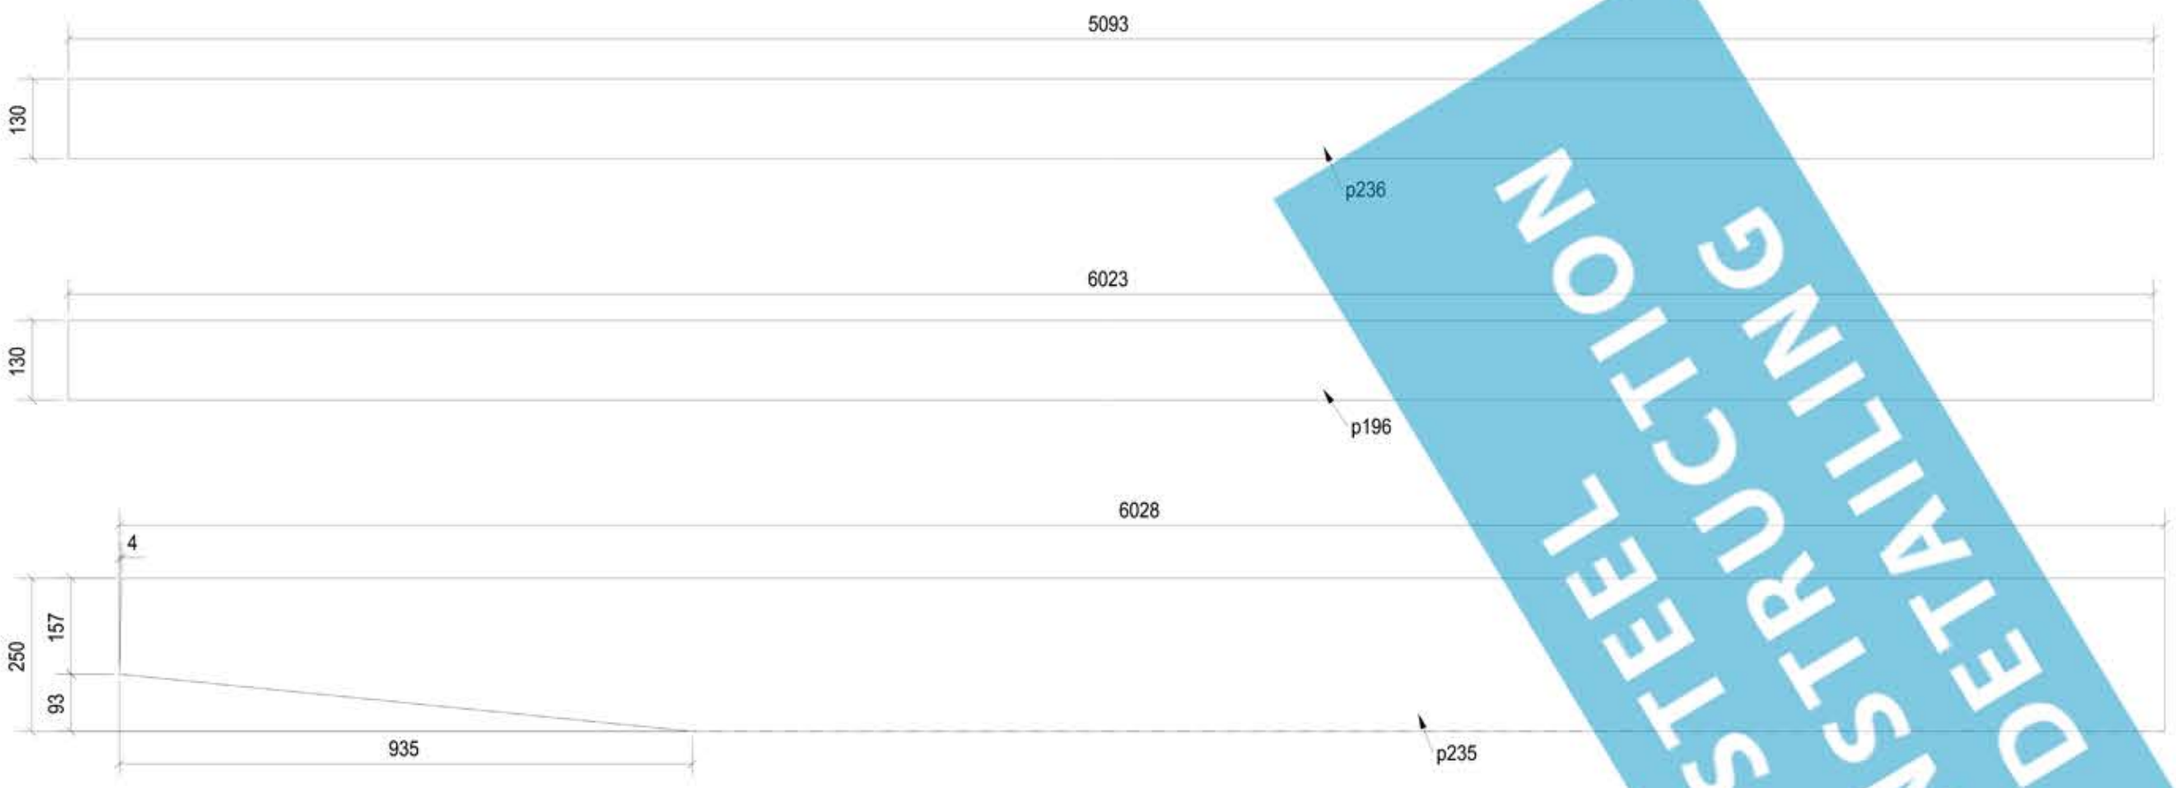

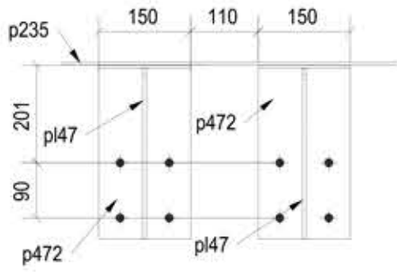

F - F

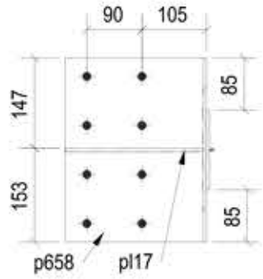

E - E

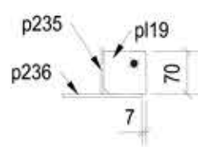

D - D

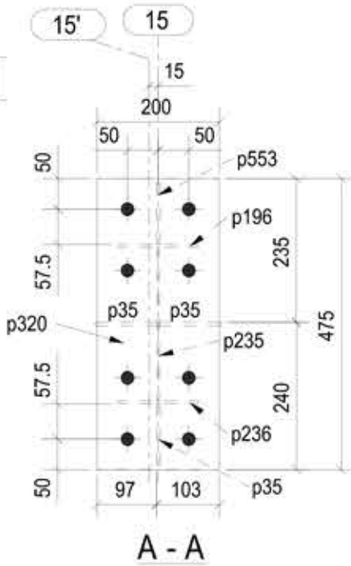

A - A

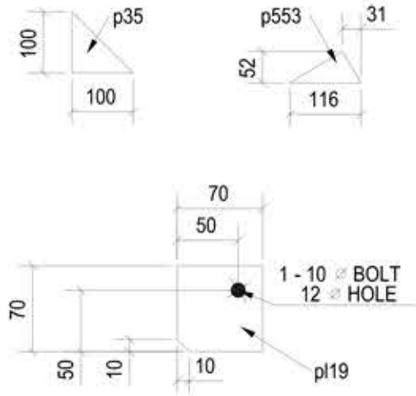

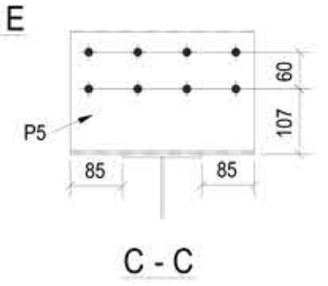

C - C

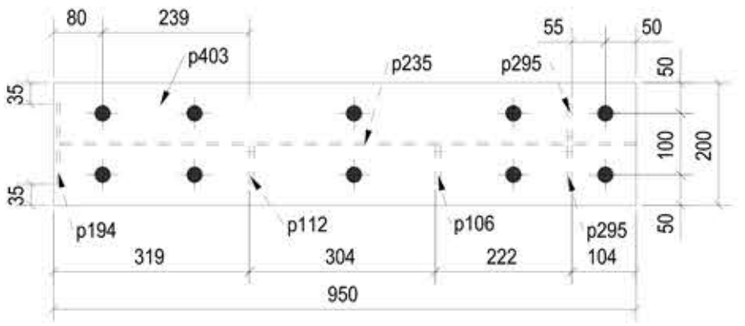

B - B

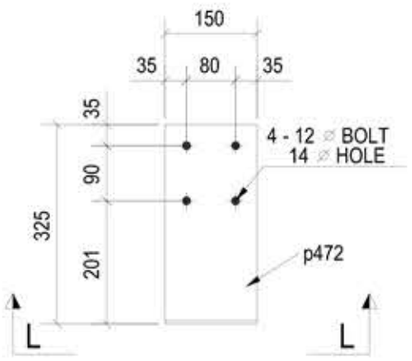

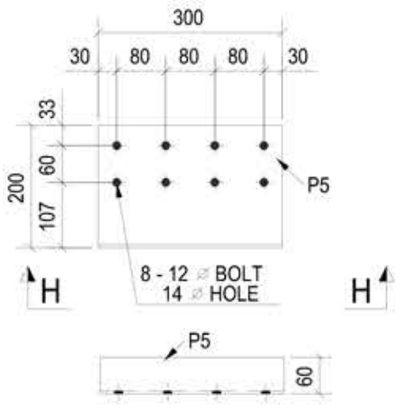

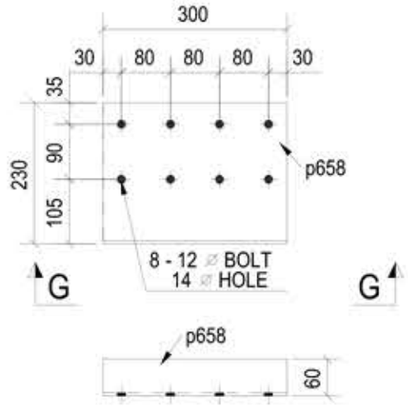

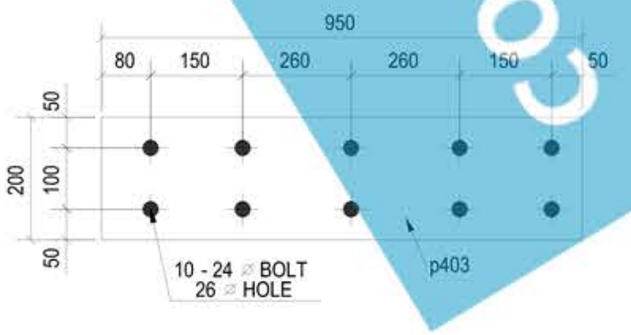

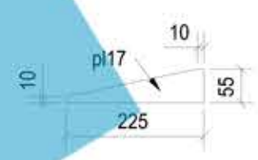

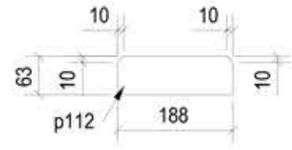

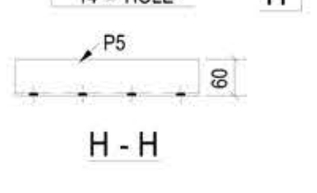

L - L

H - H

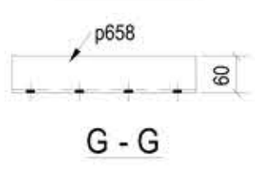

G - G

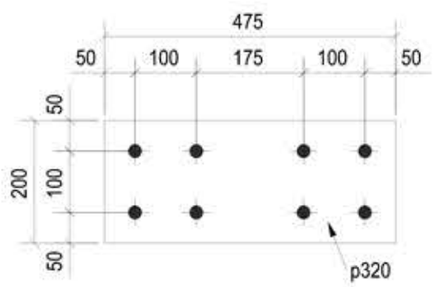

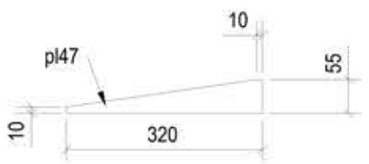

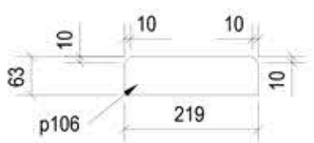

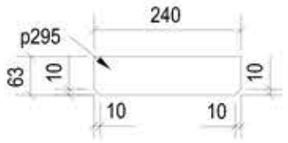

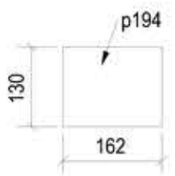

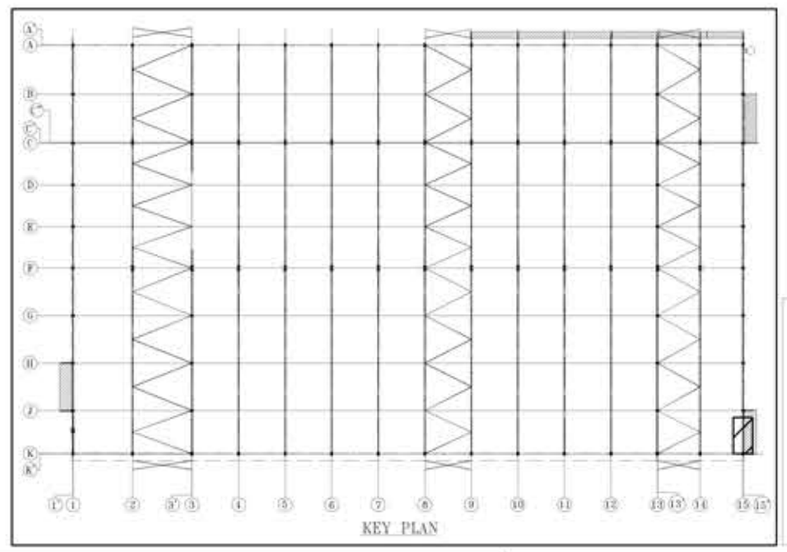

NOTES:
1).UNLESS OTHERWISE SPECIFIED ALL DIMENSIONS ARE IN MM.
2).TOLERANCE FOR ALL ATTACHED COMPONENTS & C/D SHALL BE ± 1mm.
3).TOLERANCE OVERALL LENGTH OF COLUMN & RAFTER ± 2mm.
5). ALL BOLTS ARE 16mm Ø U.N.O.
6). INDICATES CONNECTING SIDE MARK
7). INDICATES DIMENSION FACE MARK
8). FS = FAR SIDE
9). NS = NEAR SIDE
10). BS = BOTH SIDE
11). ORIENTATION MARK

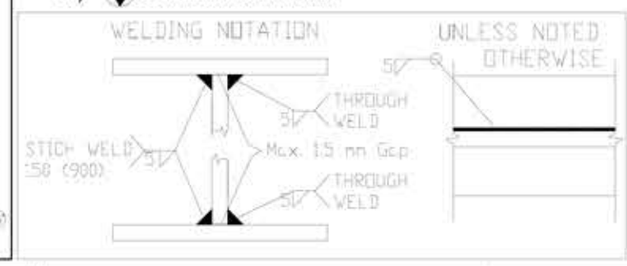

STEEL CONSTRUCTION DETAILING

DATE :-	PROJECT :-				CLIENT :-	DRAWING				DRAWING NO :-
30.12.2013	ABEER LOOM SHED					RAFTER R56				R56
		A	FOR FABRICATION	30.12.2013		SCALE :- AS SHOWN	DRAWN:- K.S.	CHECKED :- N.J.	REVISION :- A.	
		REV.	DESCRIPTION	DATE						

SHREE PREFAB STEELS P LIMITED
SHREE PREFAB STEELS P LIMITED.
PLOT NO.453 ,Opp. Chacharwadi Bus Stop,
Nr SPI ContainerOpp. Divya Bhaskar Press,
Chnagodar Bavla Road,Chacharwadi.
Phone: 079-65413309 , 40075253
Fax: 079-30022795
Mobile: 09099972642